NW1/4 SEC. 22, T05S, R12W, S.M.

172-160

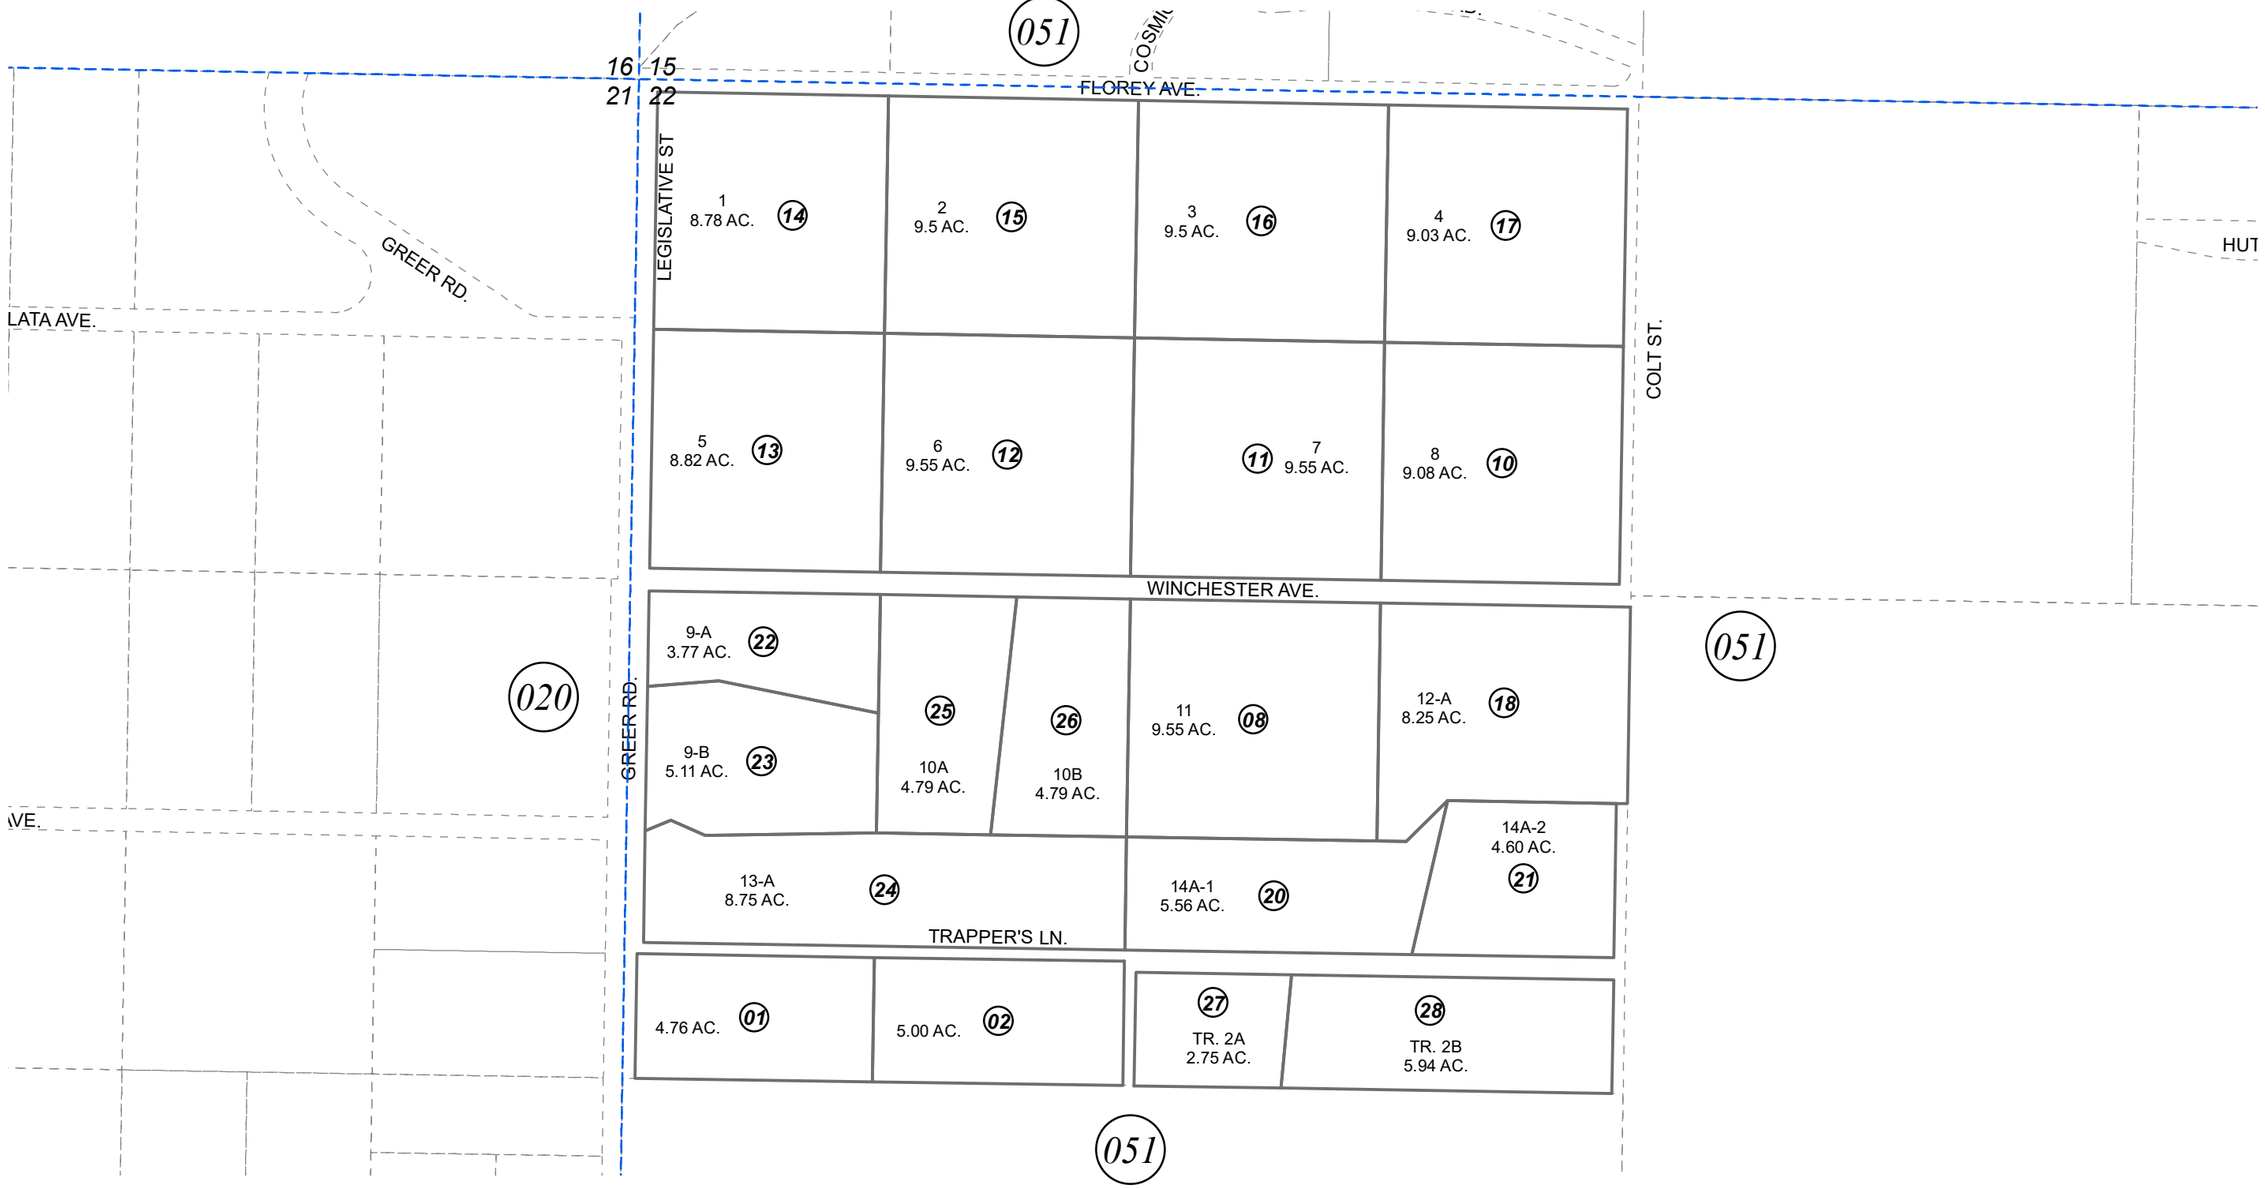

JANUARY 18, 2023

N
W E
S

0 100 200 400 Feet

For 2022 assessment roll		
Delete	Add	Revise
To		
03	27,28	

Assessor's Map
Kenai Peninsula Borough

HM0760028 BEAR RUN SUB OF TRACT 1
HM0790984 BEAR RUN SUB
HM0820077 BEAR RUN SUB
HM2004115 BEAR RUN SUB 2004 ADDN
HM2013053 BEAR RUN SUB 2013 REPLAT
HM2019028 BEAR RUN SUB 2019
HM2022039 BEAR RUN TRACT 2 REPLAT

This map is prepared for Kenai Peninsula Borough Assessing Dept. use only and is not intended for conveyance nor is it a survey.

Note- Assessor's block Numbers Shown in Elipses
Assessor's Parcel Numbers Shown in Circles