POR. SEC. 10, T01S, R01W, S.M. 147-140

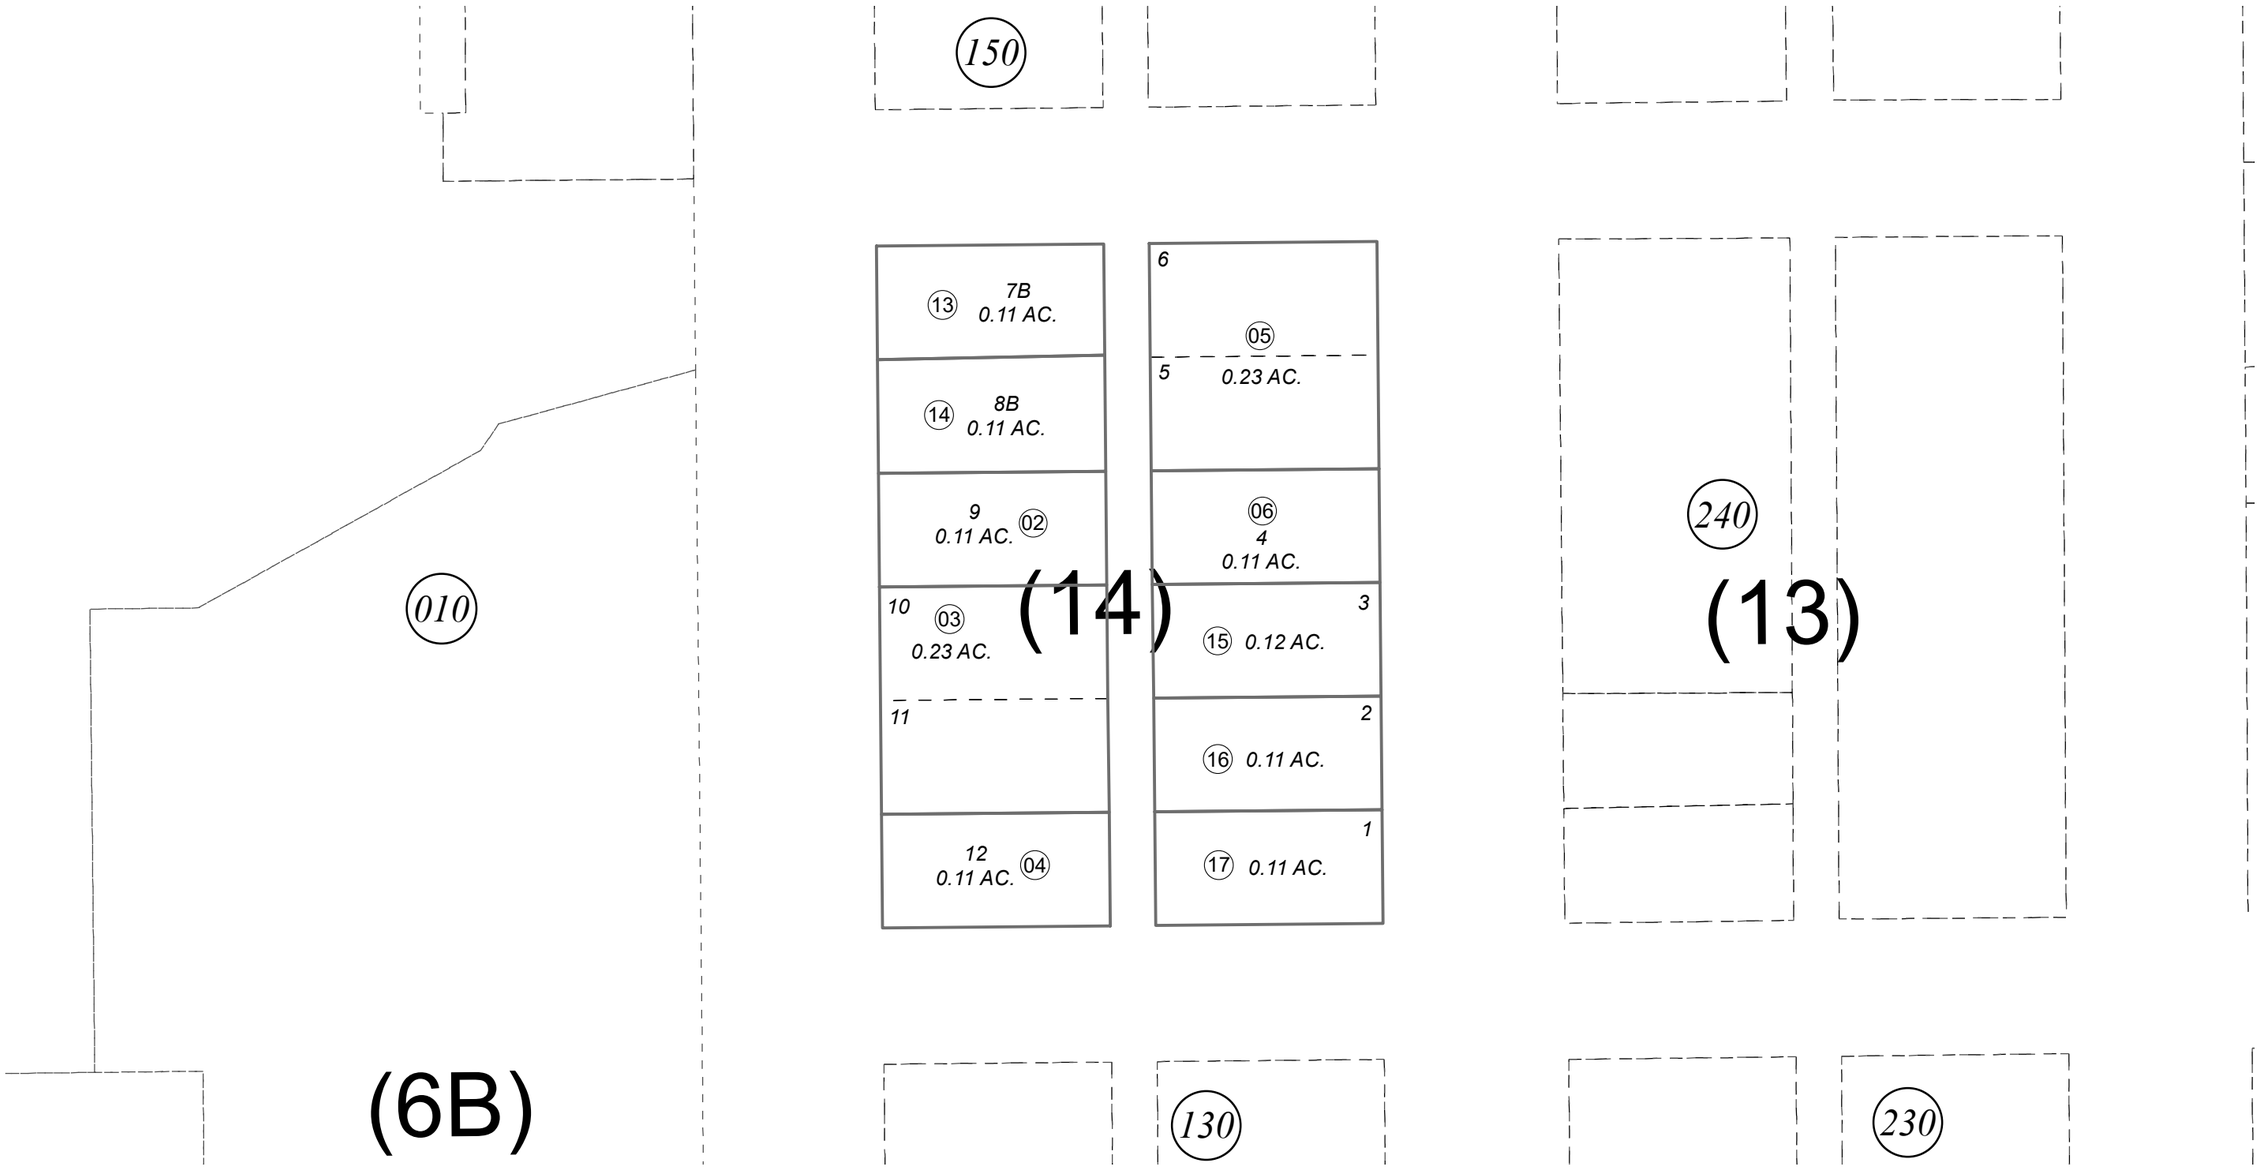

NOVEMBER 15, 2022

For 2022 assessment roll		
Delete	Add	Revise
To		
07	15-17	

N
W E
S

0 10 20 40 Feet

Assessor's Map
Kenai Peninsula Borough

ORIGINAL TOWNSITE OF SEWARD FEDERAL ADDN SW0000004
FEDERAL ADDITION AVTEC REPLAT SW2009012
FEDERAL ADDITION TO SEWARD KANG REPLAT SW2011013
FEDERAL ADDITION TO SEWARD KANG 2017 ADDN SW2018010

This map is prepared for Kenai Peninsula Borough Assessing Dept. use only and is not intended for conveyance nor is it a survey.

Note- Assessor's block Numbers Shown in Elipses
Assessor's Parcel Numbers Shown in Circles